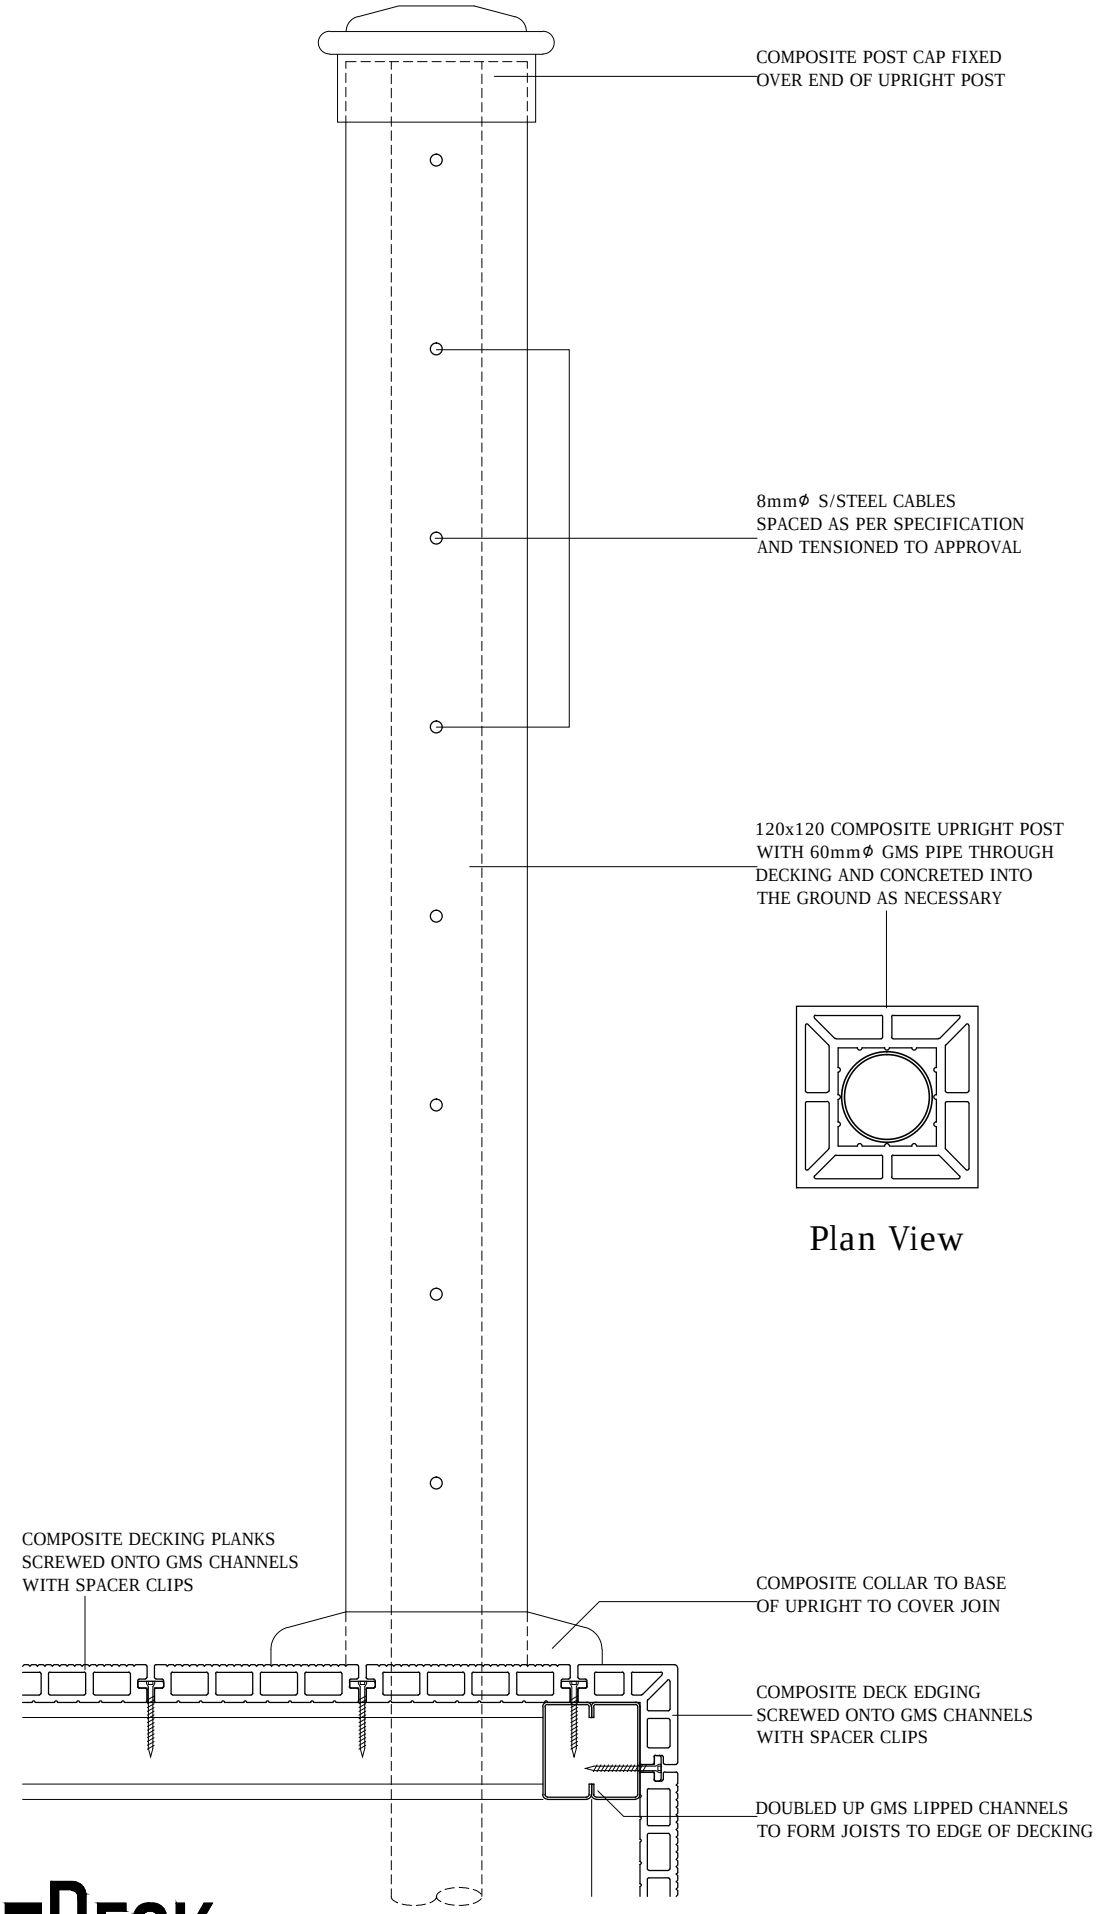

BESTDECK
SIMPLY THE BEST

TYPICAL BALUSTRADE DETAIL

Scale 1:5 - Tensioned Cables Balustrade